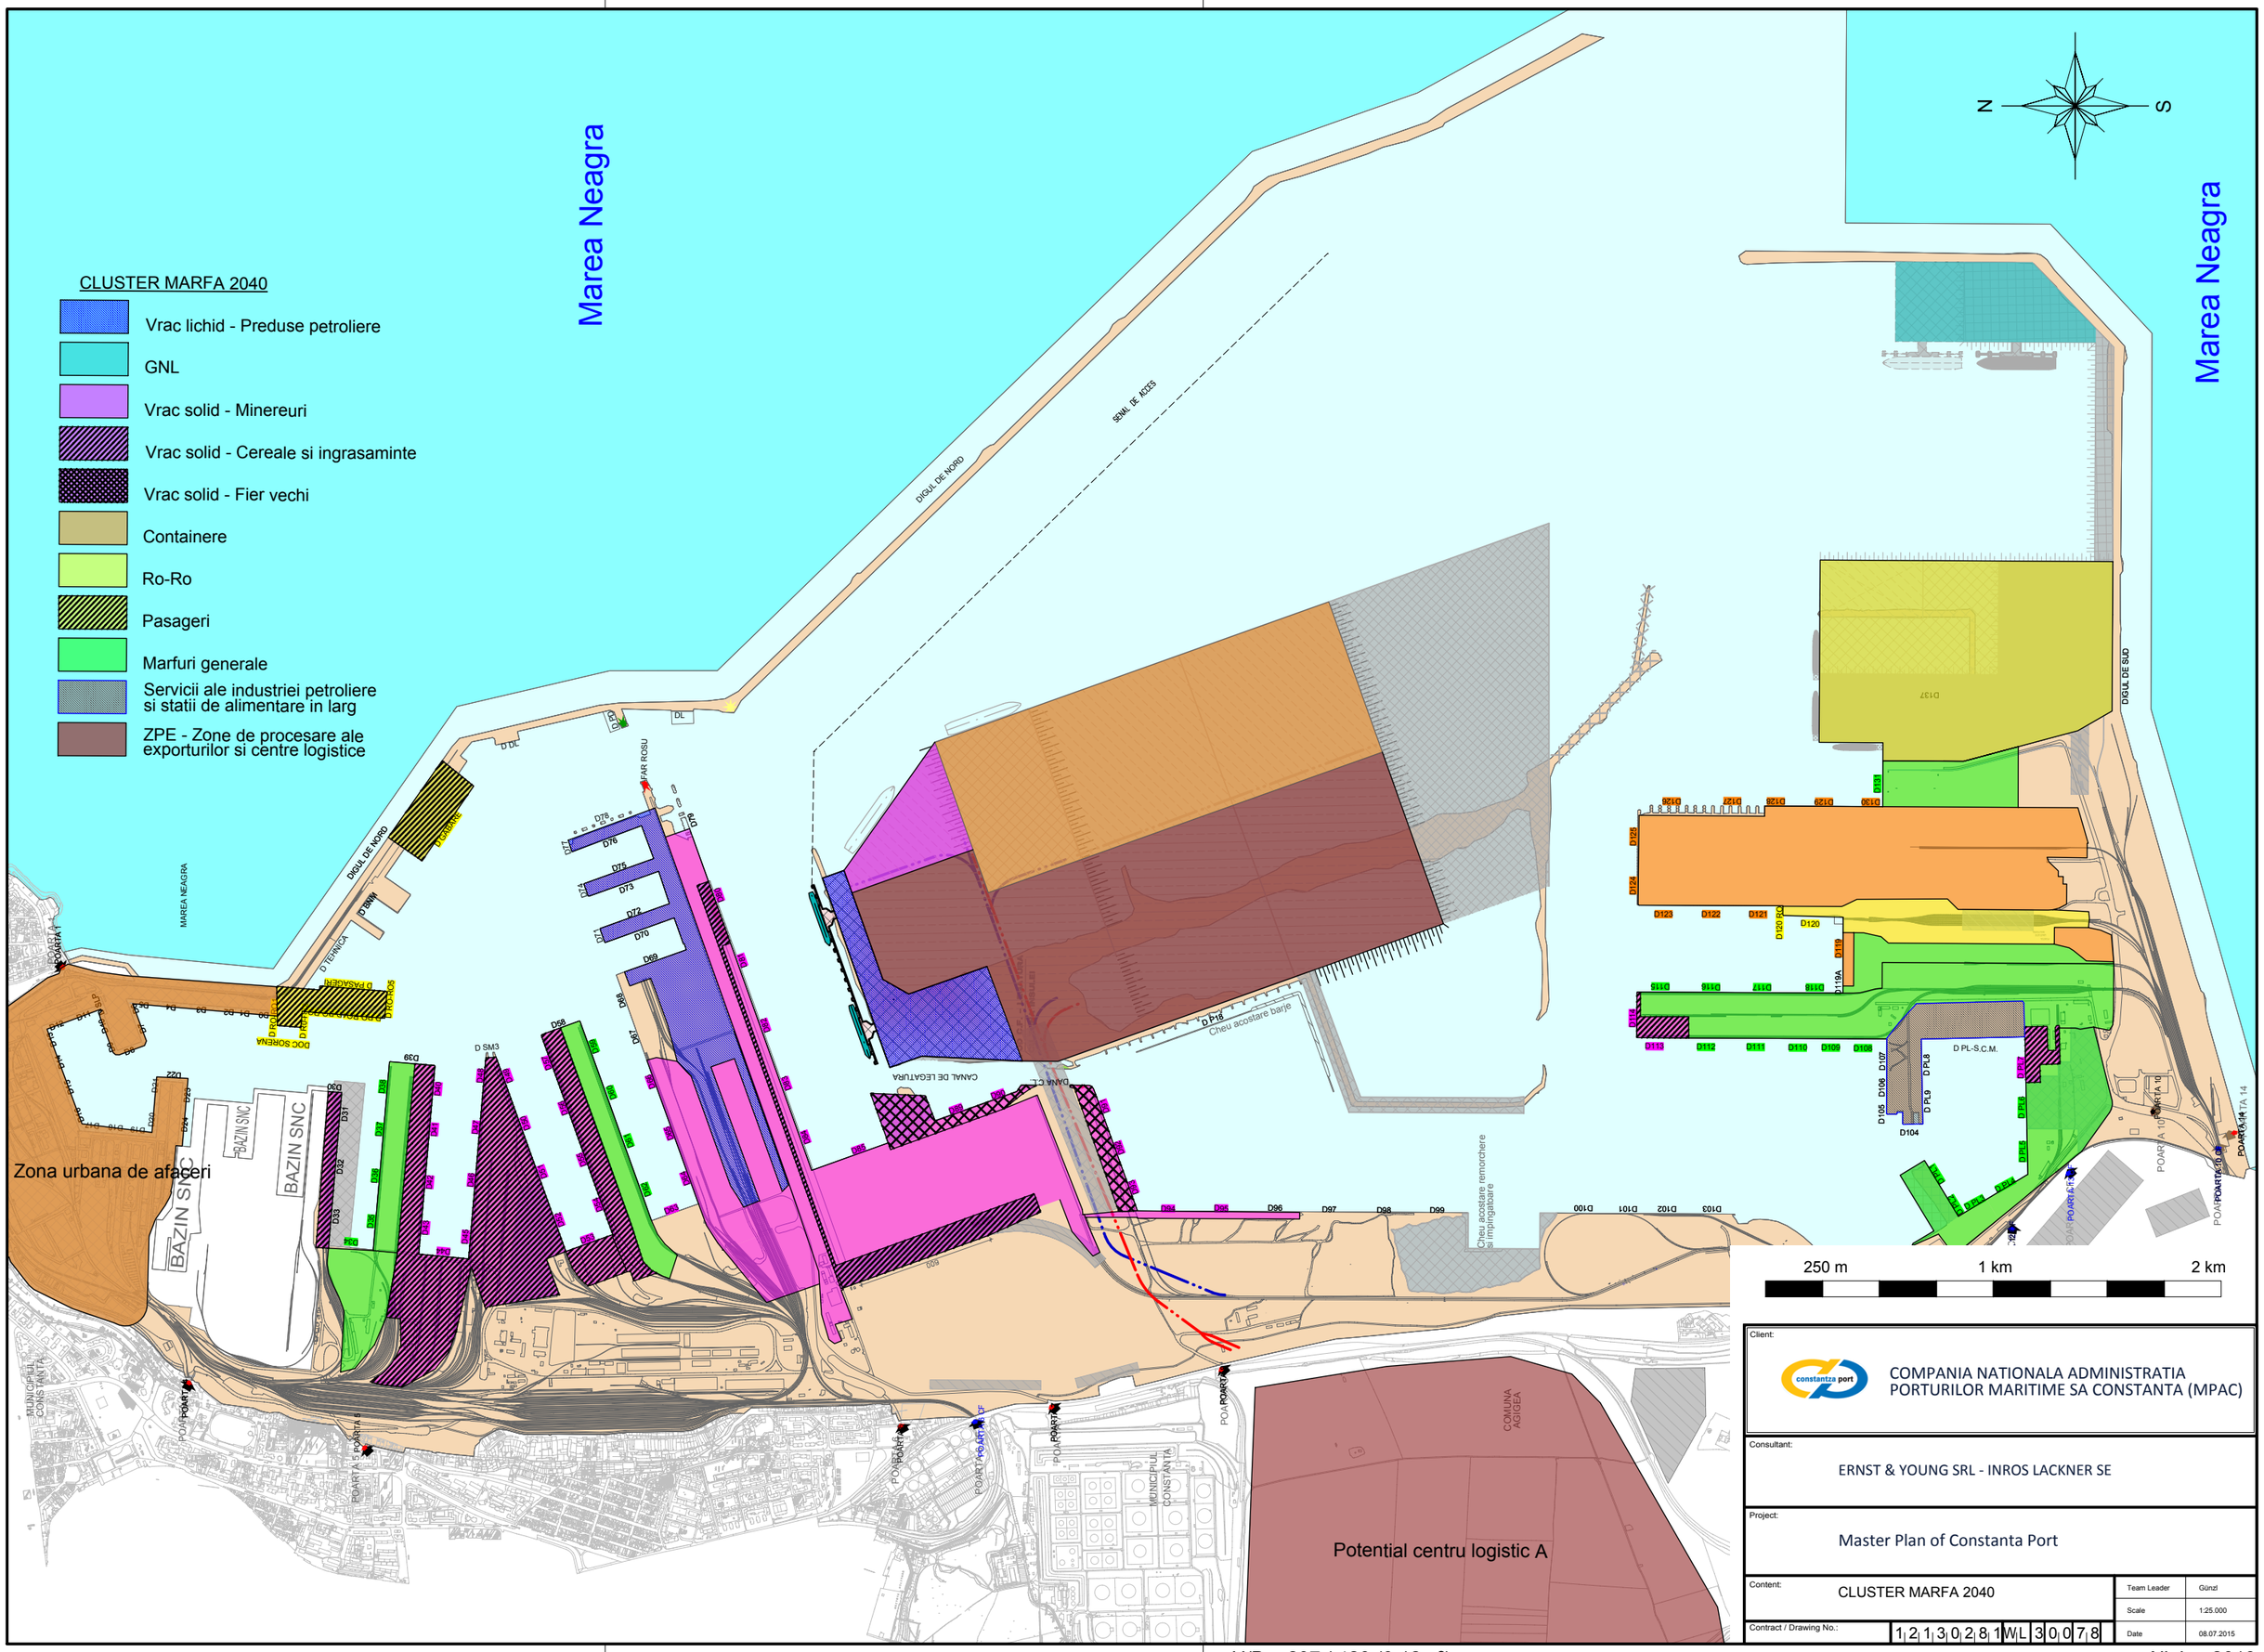

Client:

COMPANIA NATIONALA ADMINISTRATIA PORTURILOR MARITIME SA CONSTANTA (MPAC)

Consultant:

ERNST & YOUNG SRL - INROS LACKNER SE

Project:

Master Plan of Constanta Port

Content:	CLUSTER MARFA 2040	Team Leader	Günzl
		Scale	1:25.000
Contract / Drawing No.:	1 2 1 3 0 2 8 1 W L 3 0 0 7 8	Date	08.07.2015

H/B = 297 / 420 (0.12m²)

Allplan 2013